


BLOOMINGTON ENGINEERING COMPANY

ENGINEERS and SURVEYORS
811 ANITA STREET
BLOOMINGTON, INDIANA 47401
Phone 332-2603

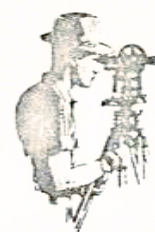

BULBY LEGAL DESCRIPTION BY SURVEY

A part of the Southwest quarter of Section 13, Township 9 North, Range 2 West, Monroe County, Indiana, described as follows: Beginning at a point that is 660.00 feet North and 277.00 feet East of the Southwest corner of the Southeast quarter of the Southwest quarter of said Section 13, thence N01°27'30"W for a distance of 692.78 feet to a point on the South right of way of State Road #46, thence over and along said South right of way over and along a curve to the right having a radius of 3789.72 feet and an intersection angle of 20°09' for a distance of 1279.98 feet, said curve being subtended by a chord bearing S57°03'28"E for a distance of 1273.98 feet to the intersection point of said South right of way with the West right of way of Smith Pike, said intersection point being 16.5 feet distant from the centerline of said Smith Pike and 30.0 feet distant from the centerline of said State Road #46, the intersection of the aforesaid centerlines being at station P.O.S.T.=P.I.+666.7 line "A" of Indiana State Highway Construction plan, thence, from said right of way intersection point, S00°53'W over and along the West right of way of said Smith Pike for a distance of 538.84 feet, thence N86°39'28"W for a distance of 671.39 feet, thence N00°49'40"E for a distance of 303.50 feet, thence N62°30'20"W for a distance of 425.38 feet to the place of beginning. Containing 18.268 acres, more or less.

Plat and description prepared from a survey conducted under the supervision of:

Robert W. Brunnemer


Robert W. Brunnemer
Registered Land Surveyor
Indiana Registry #6812
January 19, 1976

Received

Mar 12 1976

R. Graham
Co Surveyor



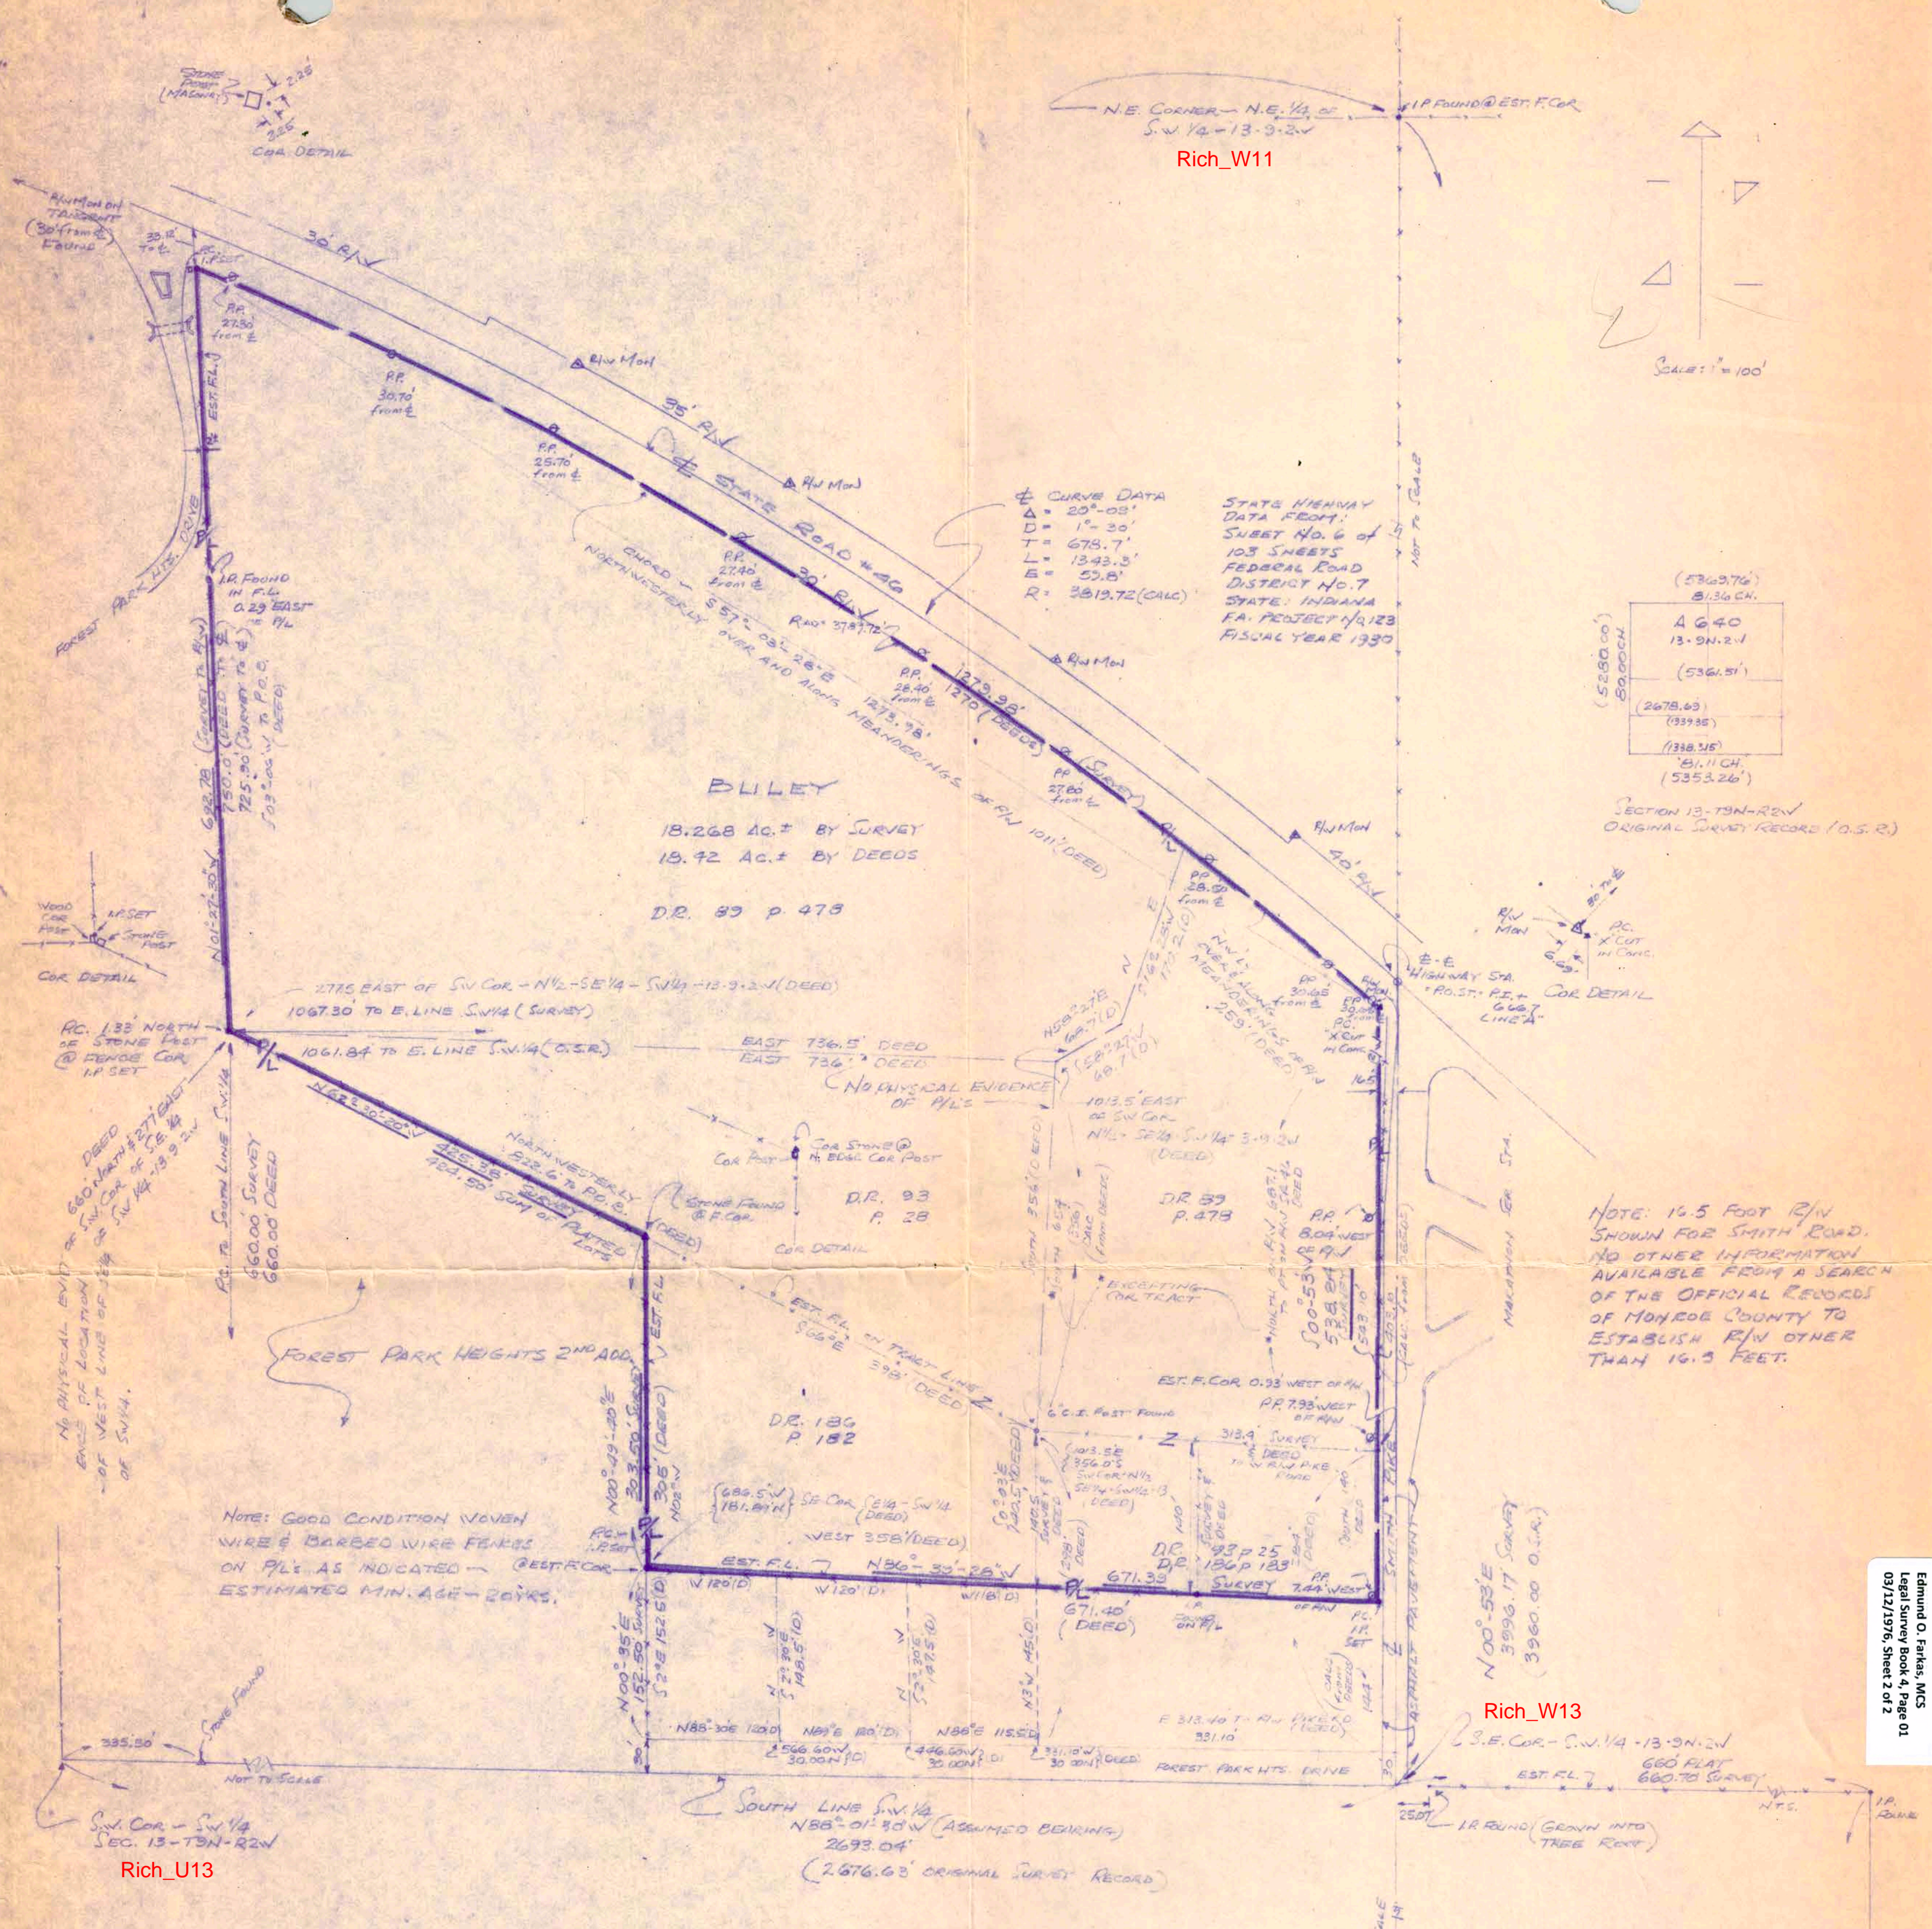

Rich_W11

Rich_W13

Rich_U13

PLAT OF
A LEGAL SURVEY
CONDUCTED FOR MRS. R. CARLYLE BULEY
PART OF THE S.W. 1/4 OF SECTION 13
TOWNSHIP 9N-RANGE 2W
MONROE COUNTY, INDIANA
JANUARY 19, 1976

PREPARED BY
BLOOMINGTON ENGINEERING CO.
811 ANITA STREET
BLOOMINGTON, INDIANA

Received
Mar 12 1974

R. Graham
Co Survey

SURVEY COMMENCED: 6/22/73
SURVEY COMPLETED: 1/29/76

KING & STANGER BABY FARMS
JUB DIVISION - PLAT BOOK 3, P. 71

WILLIAM & VANDA MAE
NIRISK D.R. 160, P. 348

6.30 NORTH OF S.E. COR. NE 1/4 - NW 1/4 SECTION 24-9-2W
IN 4 SMITH PARK ROAD (DEED)